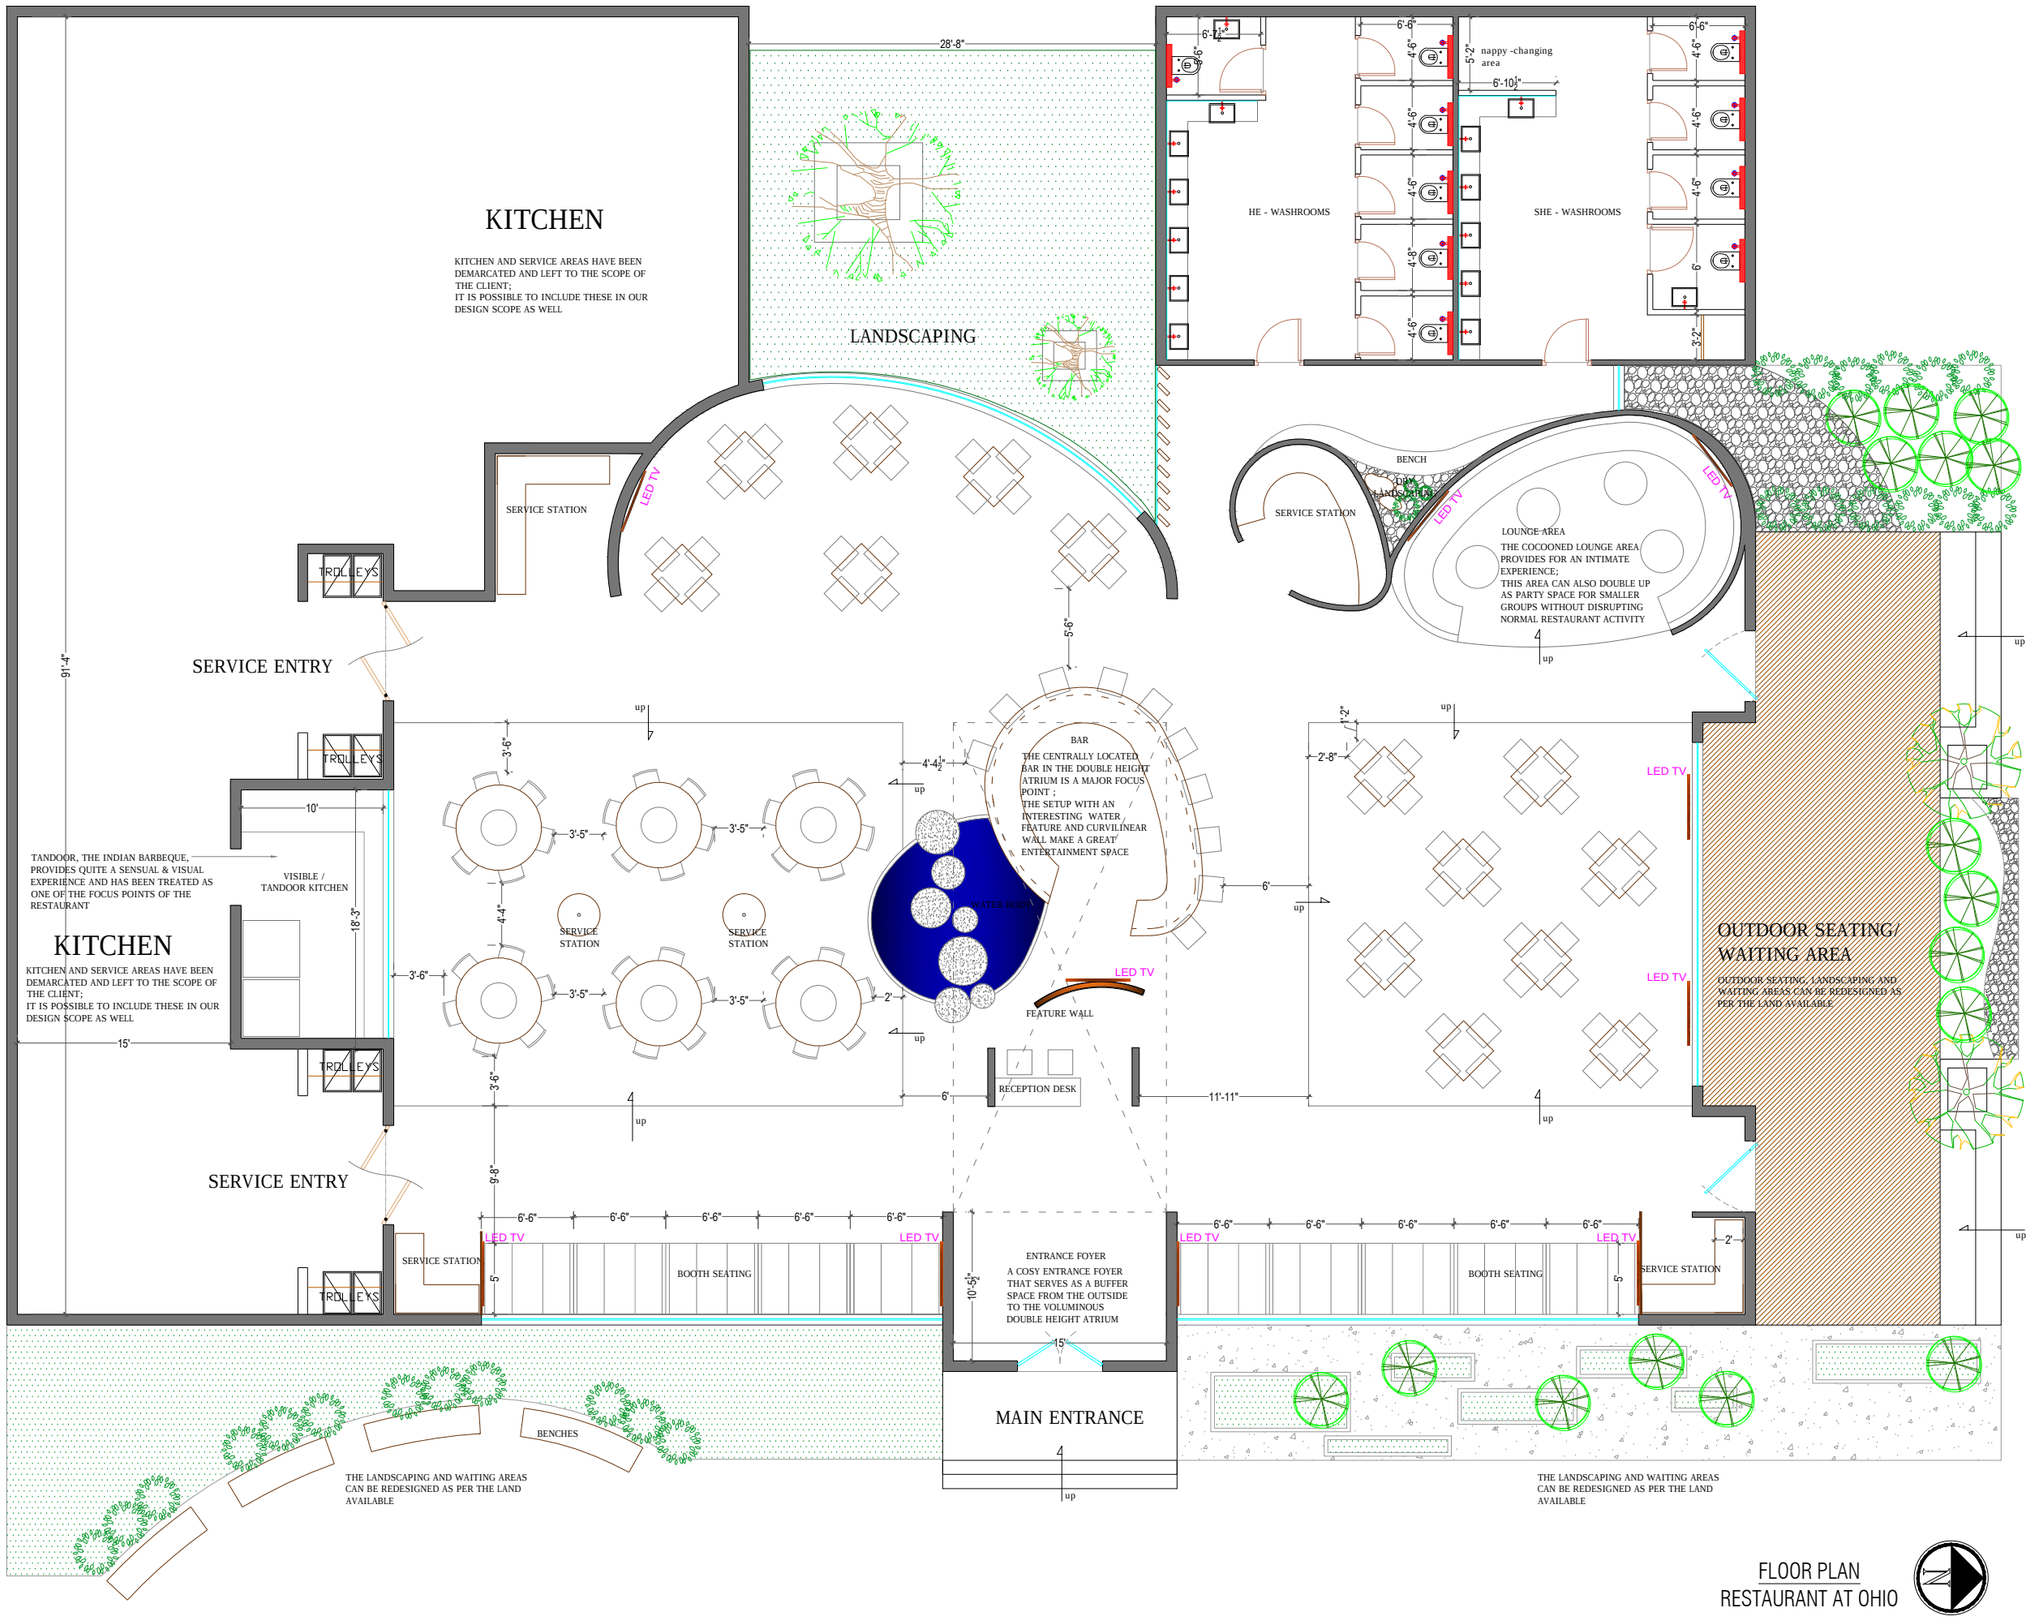

FLOOR PLAN
RESTAURANT AT OHIO